Revision	Rev. Date	Changes Made
Rev.1 (SB)	24-05-06	Part No. of M12 washer changed from 2020125 to 2080075
Rev.2 (SB)	11-07-06	Typical Handrail cross section added
Rev.3 (SB)	29-09-06	Part no. of top plt modified & post assembly added
Rev.4 (SB)	08-10-08	Post height modified, end handrail part no. changed
Rev.5 (SB)	09-08-10	Height to thriebeam corrected to 570 in detail 'A'
Rev.6 (SB)	08-10-10	Holes at 10m centres indicated on thriebeam

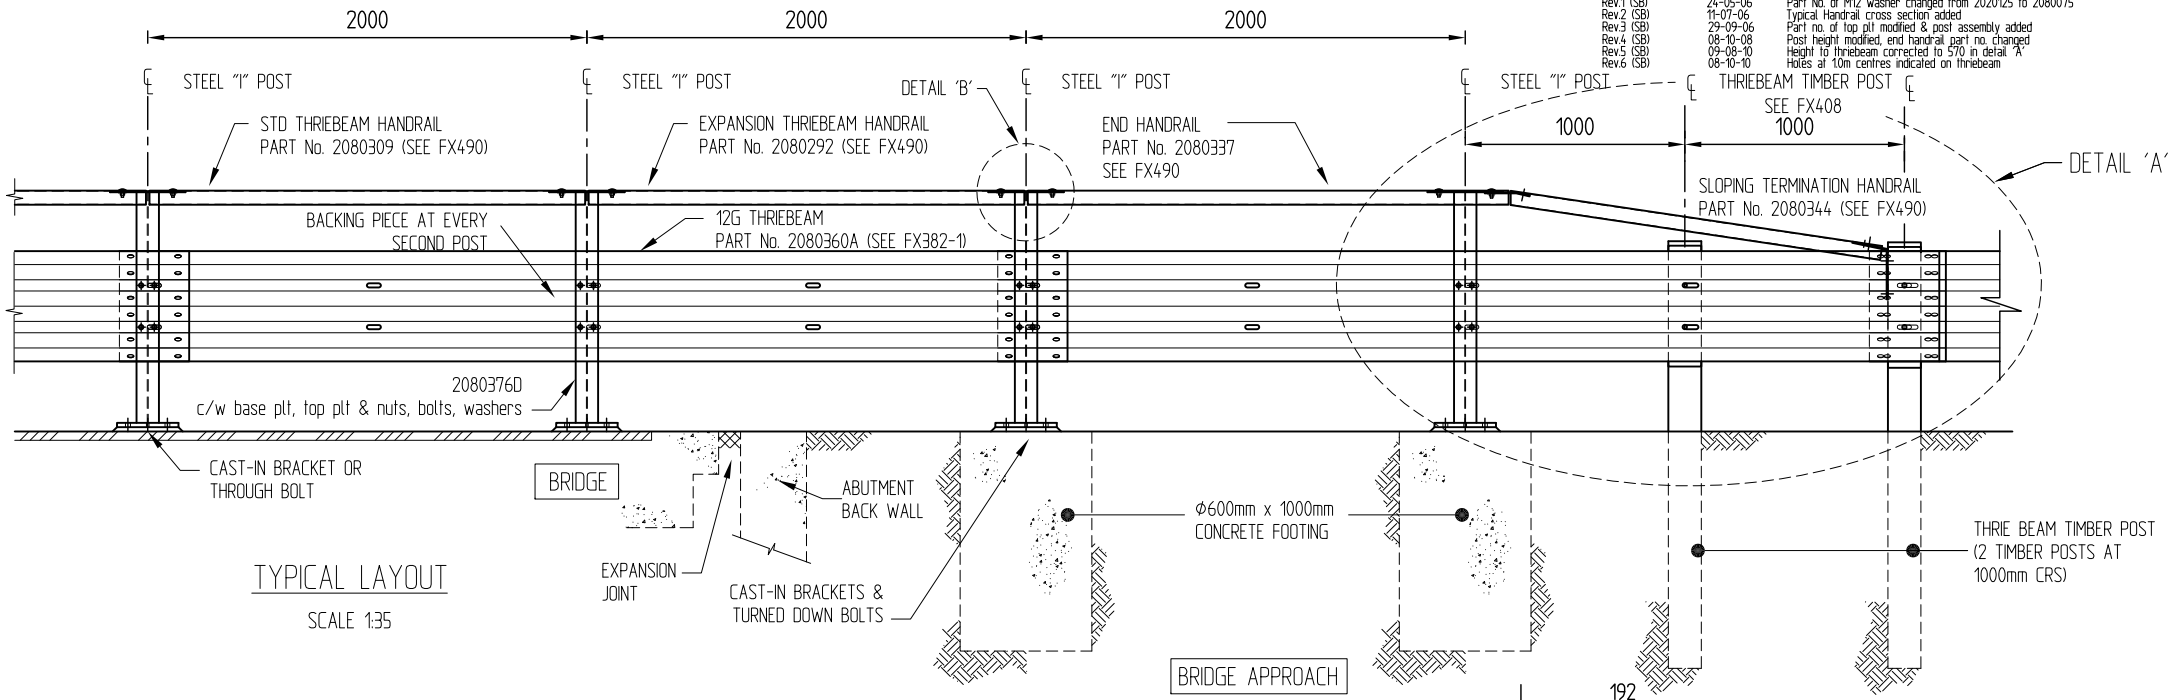

TYPICAL LAYOUT

SCALE 1:35

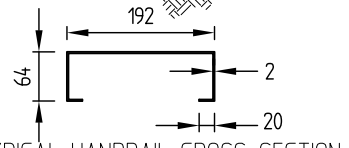

TYPICAL HANDRAIL CROSS SECTION

SCALE 1:10

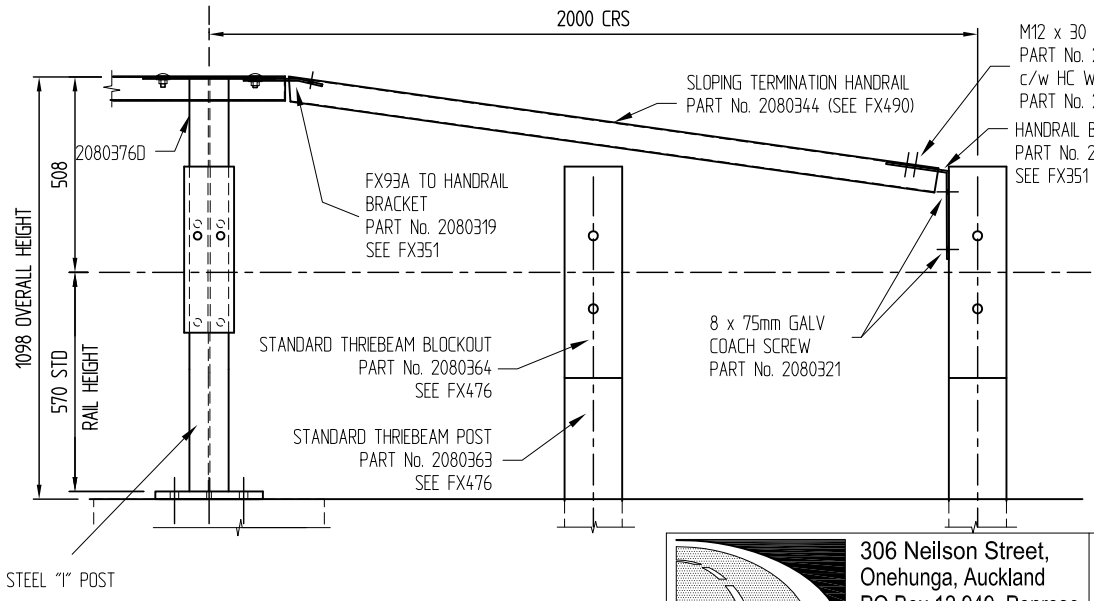

SLOPING TERMINATION - DETAIL 'A'

SCALE 1:20

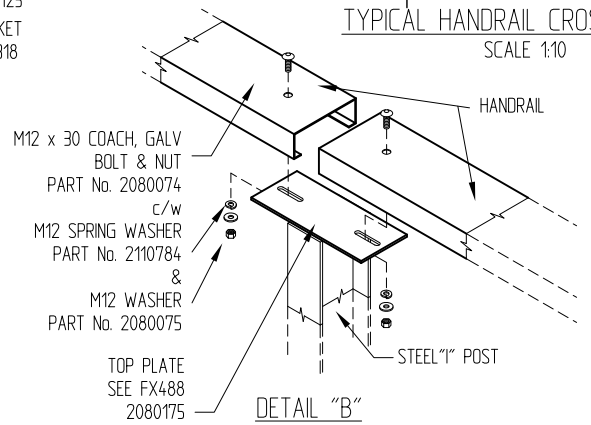

DETAIL "B"

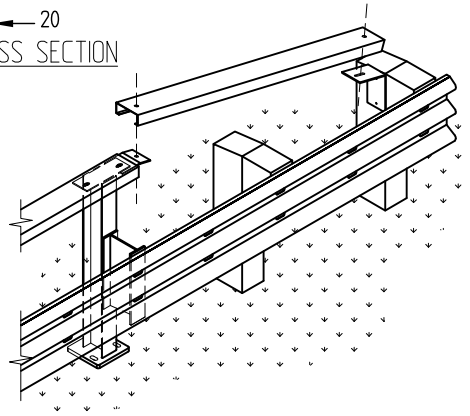

ISOMETRIC VIEW - NTS

ALSO SEE FX382-1, FX490

CSP PACIFIC
306 Neilson Street,
Onehunga, Auckland
PO Box 12 949, Penrose
Auckland, New Zealand
Telephone 09-634 1239
Facsimile 09-634 4525
www.csppacific.co.nz

Copyright: This design, information and drawing remain the property of CSP Pacific and may not be used or copied without approval in writing from CSP Pacific.

THRIEBEAM HANDRAIL
SLOPING TERMINATION TO TIMBER POST

ASSEMBLY PART No. 2080345

Drawn by ELI	Date 14-08-05
Checked	Scale A4 AS SHOWN
Reference No.	
Drawing no. FX493	Rev. No. 6